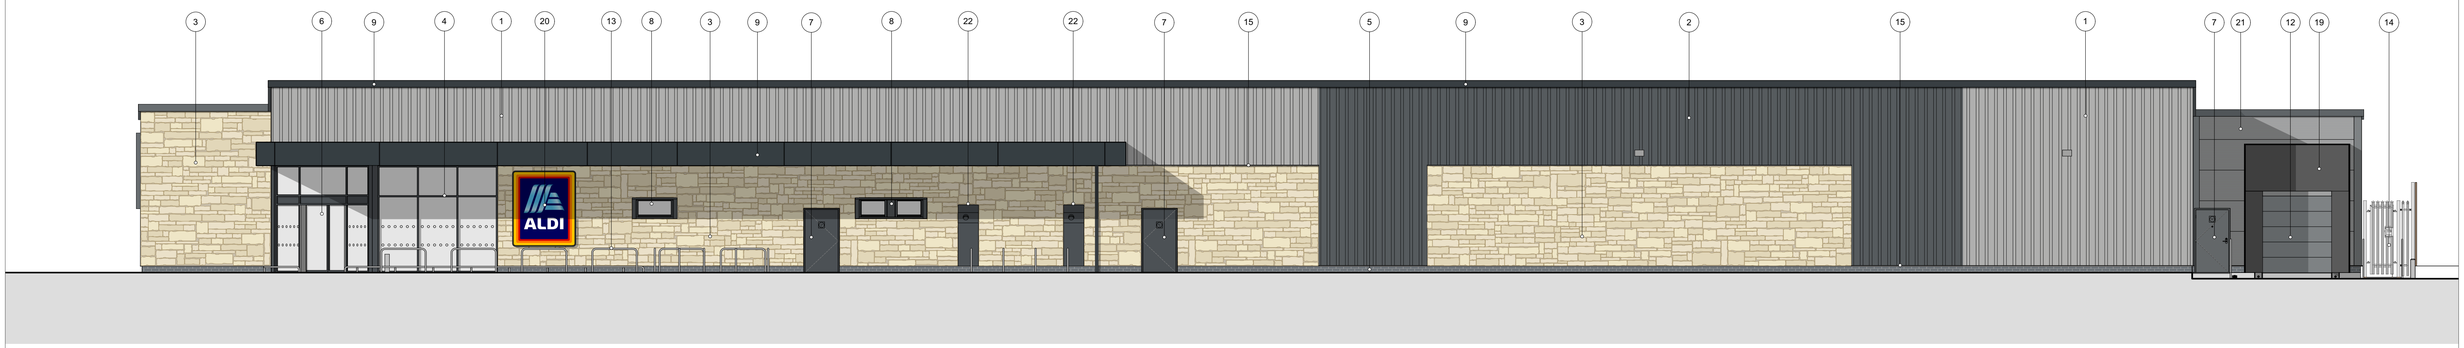

PROPOSED SOUTH WEST ELEVATION

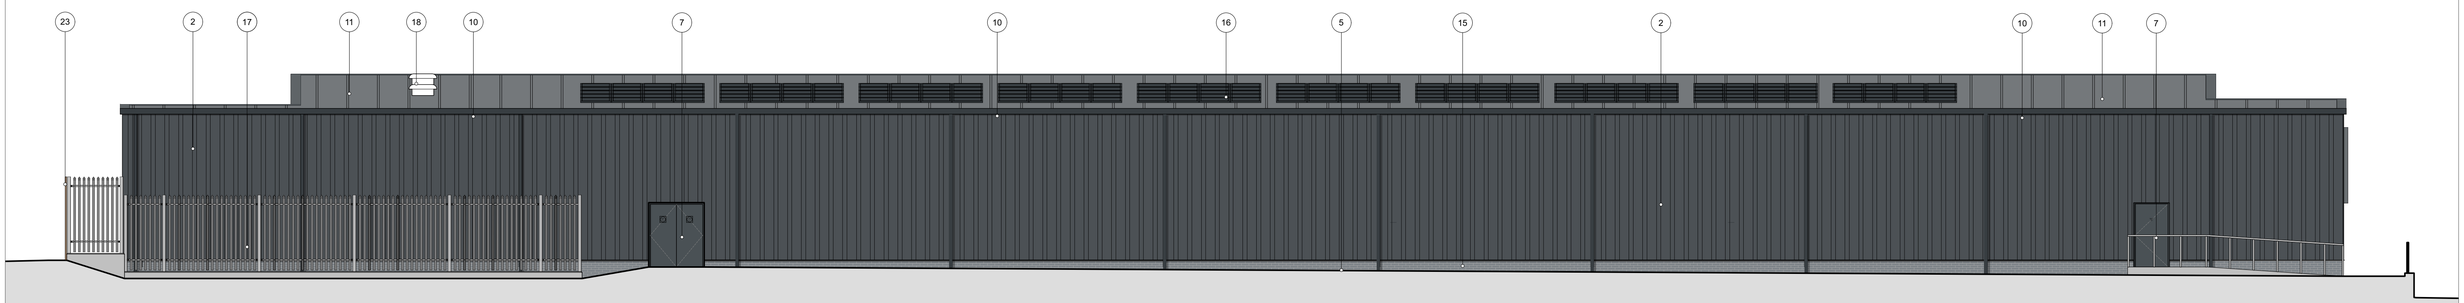

PROPOSED NORTH EAST ELEVATION

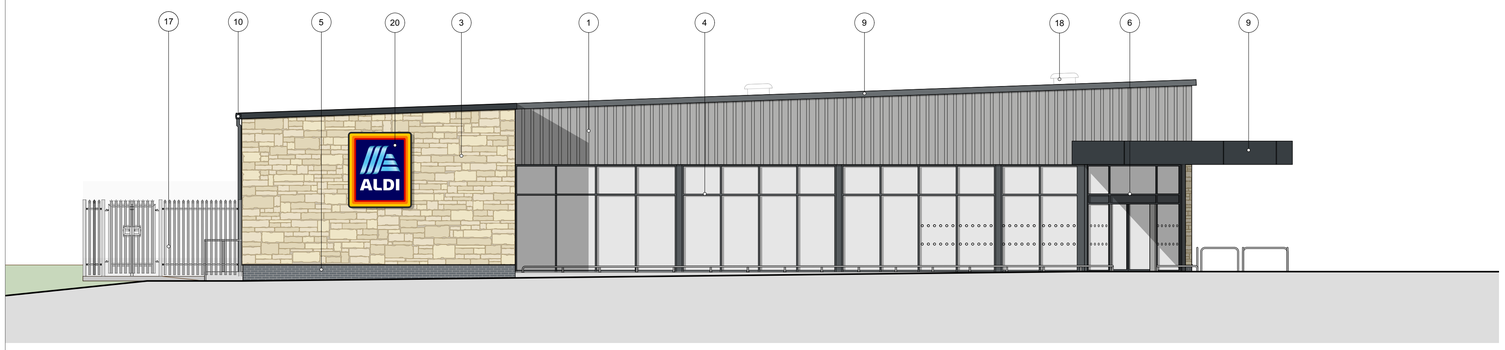

PROPOSED NORTH WEST ELEVATION

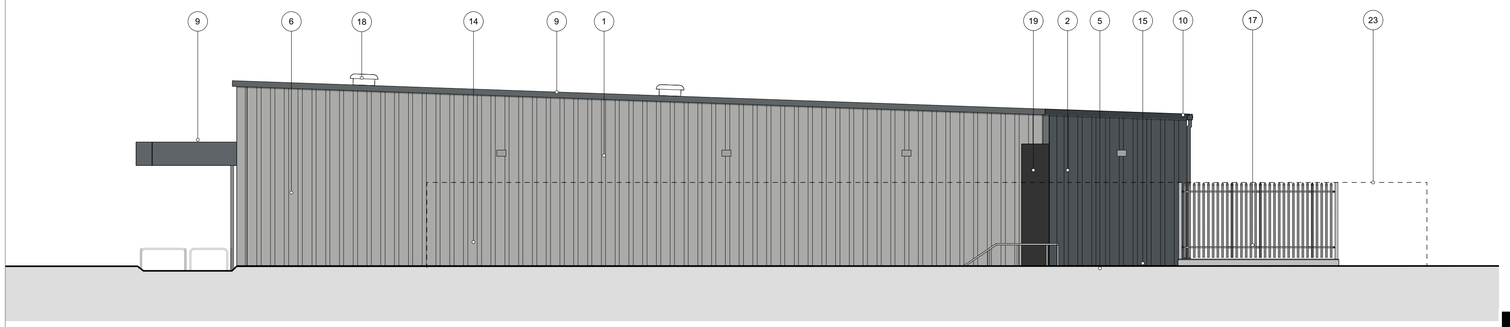

PROPOSED SOUTH EAST ELEVATION

0 10 15 20 M

Scale: 1/100 @ A1

EXTERNAL FINISHES

1. KINGSPAN KS1000RW METALLIC SILVER CLADDING (RAL 9006 METALLIC SILVER).
2. KINGSPAN KS1000RW ANTHRACITE GREY CLADDING (RAL 7016 ANTHRACITE GREY).
3. NATURAL COTSWOLD STONE FEATURE WALL
4. SHOPFRONTS - POLYESTER POWDER COATED ALUMINIUM (RAL 7016 ANTHRACITE GREY).
5. BLOCKLEYS BRICK LTD. 'SMOOTH BLACK' BRICKWORK WITH TARMAC Y14 (BLACK) COLOURED MORTAR.
6. ENTRANCE - POLYESTER POWDER COATED ALUMINIUM (RAL 7016 ANTHRACITE GREY).
7. STEEL ESCAPE DOOR AND FRAME - POLYESTER POWDER COATED (RAL 7016 ANTHRACITE GREY).
8. WINDOWS - POLYESTER POWDER COATED ALUMINIUM (RAL 7016 ANTHRACITE GREY).
9. FASCIAS - POWDER COATED ALUMINIUM (RAL 7016 ANTHRACITE GREY).
10. RAINWATER GOODS POLYESTER POWDER COATED ALUMINIUM (RAL 7016 ANTHRACITE GREY).
11. KINGSPAN KS1000TD (TOPDECK) COMPOSITE ROOF PANELS. (RAL 7016 ANTHRACITE GREY)
12. SECTIONAL OVERHEAD DOOR - PVF COATED STEEL (RAL 7016 ANTHRACITE GREY).
13. TROLLEY BAY RAILS - SATIN FINISH STAINLESS STEEL.
14. HANDRAILS - GALVANISED TUBULAR STEEL.
15. PVF2 COATED ALUMINIUM PRESSED DRIP FLASHING (RAL 9006 METALLIC SILVER).
16. PHOTOVOLTAIC SOLAR PANEL ARRAY TO SPECIALIST DESIGN DETAILS - INDICATIVE ONLY.
17. 2.4m HIGH GALVANISED PALISADE FENCE TO REFRIGERATION ENCLOSURE WITH A LOCKABLE DOOR.
18. AIR INTAKE AND EXTRACT ROOF COWLS
19. COLLAPSIBLE CURTAIN DOCK SHELTER. FINISH COLOUR BLACK
20. LOGO SIGN - SUBJECT TO SEPARATE ADVERTISEMENT CONSENT APPLICATION
21. KINGSPAN KS1000MR ANTHRACITE GREY CLADDING (RAL 7016 ANTHRACITE GREY).
22. DEPOSIT RETURN SCHEME POINT
23. OUTLINE OF 2.5M CLOSED BOARD TIMBER FENCE

Rev	Date	By	Ap	Note
P02	24/09/2025	EA	JS	Cycle parking amended
P01	22/08/2025	EA	JS	Preliminary Issue.

Kendall Kingscott

Glentworth Court, Lime Kiln Close,
Stoke Gifford, Bristol, BS34 8SR

+44 (0)117 931 2062
www.kendallkingscott.co.uk

Project
Bourton Industrial Park, Bourton Link, Bourton-on-the-Water

Client
The Hinton Group

Date: 25/07/2025 | Purpose/Status: PLANNING
Scale: 1:100 | Drawn: JS | Checked: MS | Paper Size: ISO A1
Filename: 250164 Bourton-on-the-Water_Planning.vwx

Drawing Title
Proposed Elevations - Aldi Foodstore

Project Number/Drawing Number: **250164-1400**
Revision: **P02**

Check all dimensions and levels on site

© Copyright

Only to be used on the site for which designed. The electronic transmission of designs/information contained in this drawing is carried out entirely at the User's risk and Kendall Kingscott Ltd. will have no liability for any errors or inaccuracies arising therefrom. The production of amended or updated information from the said designs/information by the User is entirely the responsibility of the User and Kendall Kingscott Ltd. shall have no responsibility in respect thereof whatsoever.