FRONT ELEVATION

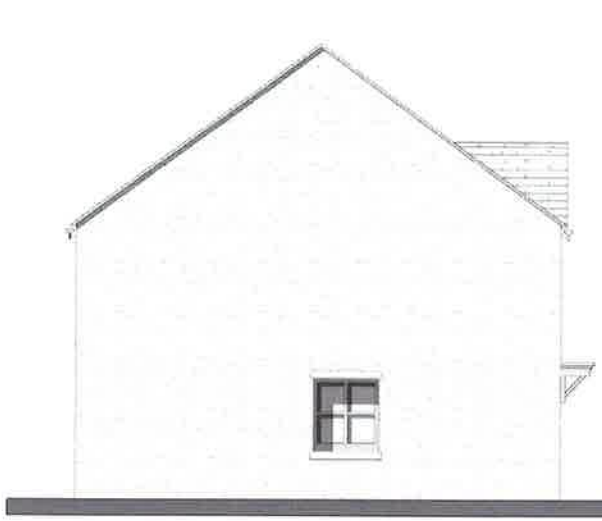

SIDE ELEVATION

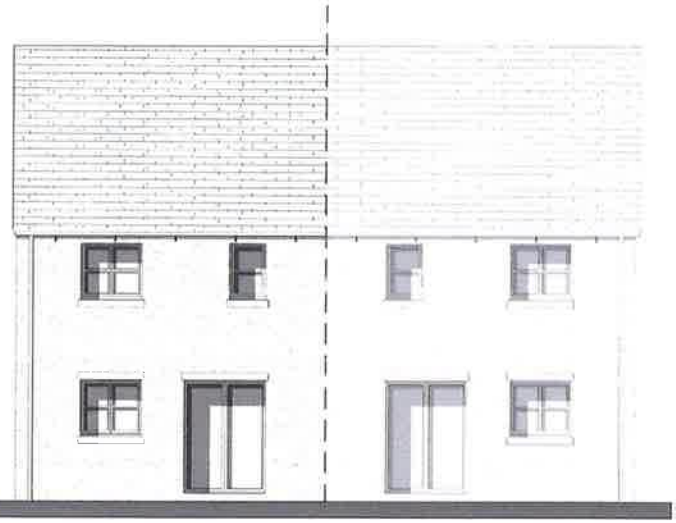

REAR ELEVATION

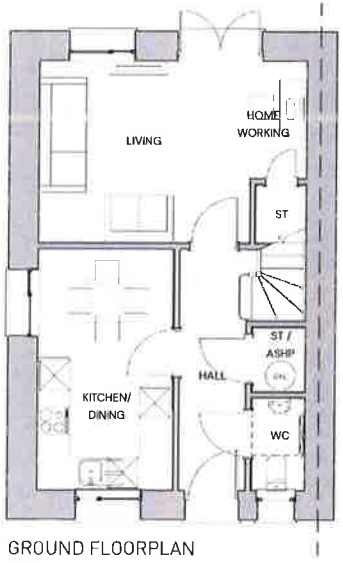

GROUND FLOORPLAN

80sqm

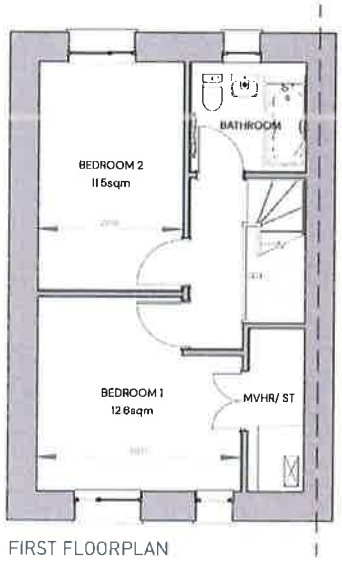

FIRST FLOORPLAN

0 2 5 m

ODDINGTON ROAD, STOW-ON-THE-WOLD - 'TYPE B' HOUSETYPE FLOORPLANS AND ELEVATIONS

PEGASUS GROUP

| PEGASUSGROUP.CO.UK | TEAM/DRAWN BY: CLU | APPROVED BY: EJT | DATE: 20/09/2023 | SCALE: 1:100@A3 | DRWG: P20-3111_DE_003_F_02 | CLIENT: BAYHILL PROPERTY |

© Pegasus Planning Group Limited. © Crown copyright and database rights OS 100042093. Promap: Licence number 100020449 EmapSite Licence number 0100031673. Terms & Conditions @ pegasusgroup.co.uk