FRONT ELEVATION

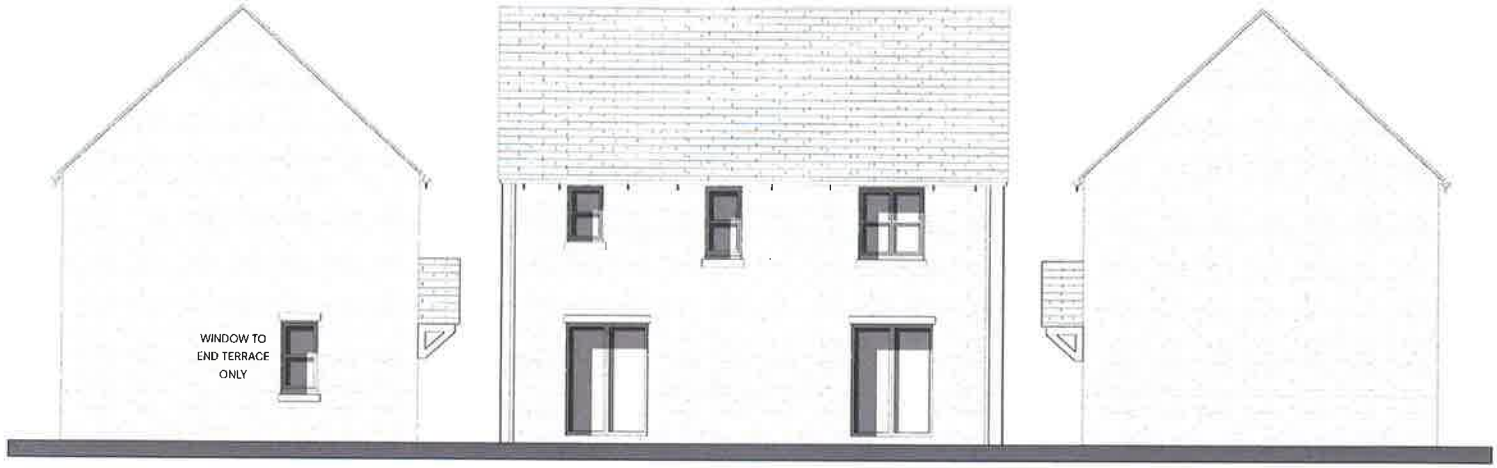

SIDE ELEVATION

REAR ELEVATION

SIDE ELEVATION

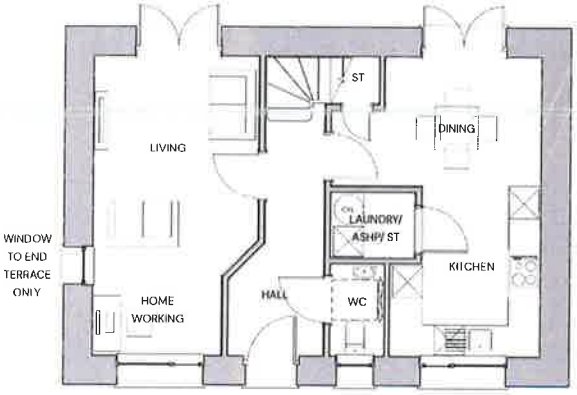

GROUND FLOORPLAN

93.2sqm

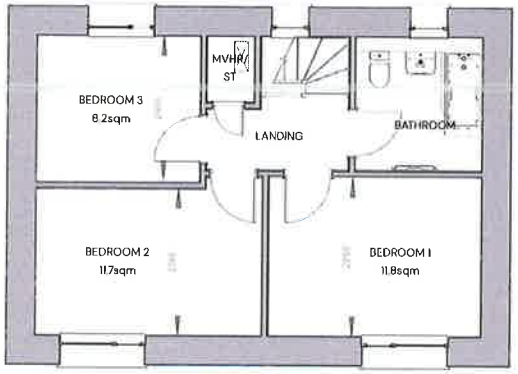

FIRST FLOORPLAN

0 2 5m

ODDINGTON ROAD, STOW-ON-THE-WOLD - 'TYPE C' HOUSETYPE FLOORPLANS AND ELEVATIONS

PEGASUS GROUP

| PEGASUSGROUP.CO.UK | TEAM/DRAWN BY: CLU | APPROVED BY: EJT | DATE: 20/09/2023 | SCALE: 1:100@A3 | DRWG: P20-3111_DE_003_F_03 | CLIENT: BAYHILL PROPERTY |

© Pegasus Planning Group Limited © Crown copyright and database rights OS 100042093 Ordnance Survey Licence number 100020449 EnglandSat Licence number 0100031673 Terms & Conditions at pegasusgroup.co.uk