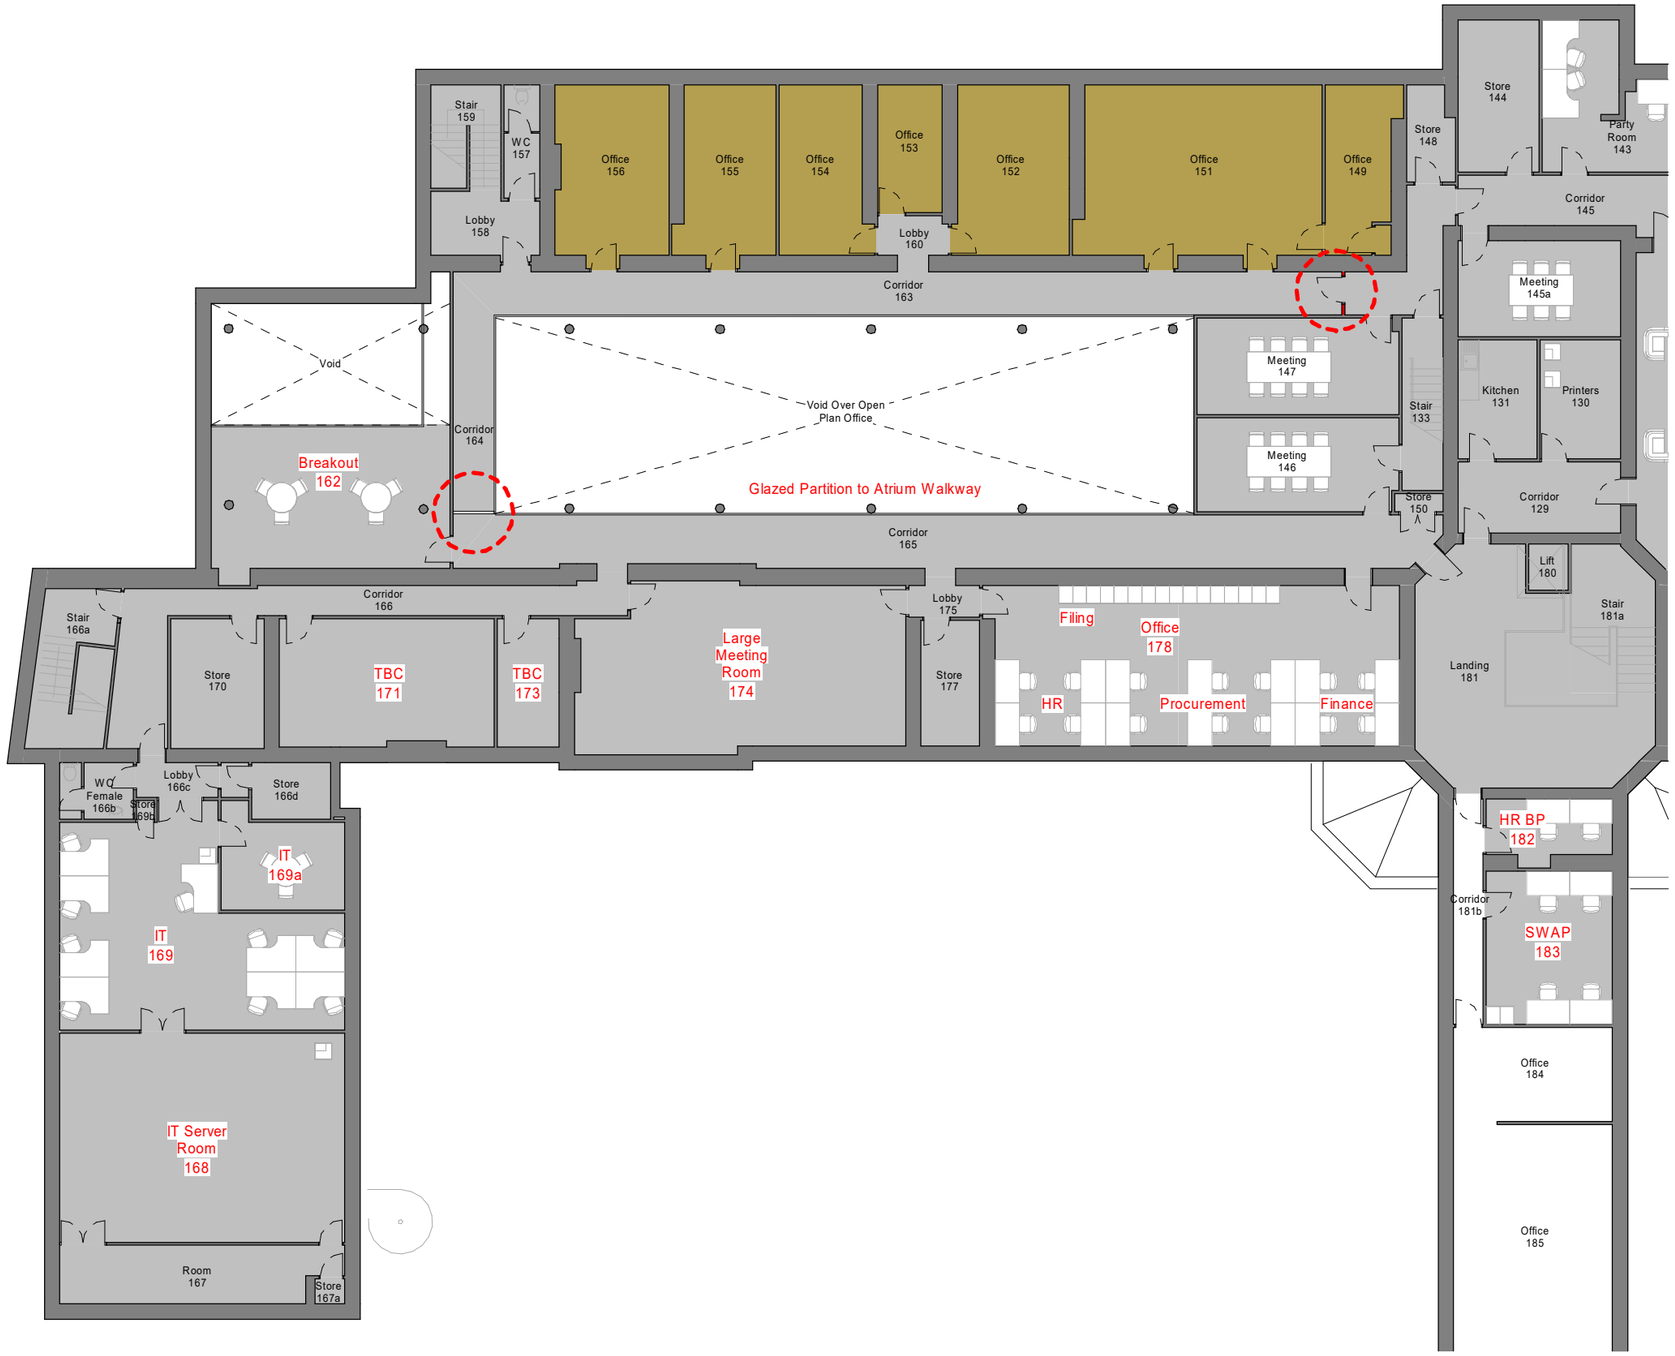

Furniture - Room Key

- Tenanted Offices
- Council Offices
- Cafeteria

Desks Schedule Opt1b

LEVEL 0 - Ground
161
LEVEL 1 - First
69
230 (Total)

Tenanted Areas Proposed Opt1b

Department	Area
LEVEL 0 - Ground	
New Tenanted	602.1 m²
	602.1 m²
LEVEL 1 - First	
New Tenanted	139.8 m²
	139.8 m²
	741.9 m²

Level 1 - Furniture Layouts Opt1b - West

SCALE 1 : 200

0 4 8 12

Rev	Description	Date	Dr by	App by
P01	First Issue	03.02.22	GE	SO

original by	date created	approved by
GE	01/10/22	SO

AHR Architects Ltd
Vintry Building
Wine Street
Bristol
BS1 2BD
United Kingdom

T +44(0)117 9299146
E bristol@ahr.co.uk
www.ahr.co.uk

client name
Cotswold District Council

project
Cotswold DC, Trinity Rd Offices

drawing
First Floor West - Furniture Layout Opt1b

computer file
C:\Revit Projects\00373.000-AHR-TR-XX-M3-A-CENTRAL_steve.osullivan.rvt

plot date

project number
2021.00373.000

scale
1 : 200 @A3

drawing number
CDC-AHR-ZW-01-DR-A-82-102b

rev
P01

issue status
S2

This drawing is to be read in conjunction with all related drawings. All dimensions must be checked and verified on site before commencing any work or producing shop drawings. The originator should be notified immediately of any discrepancy. This drawing is copyright and remains the property of AHR.