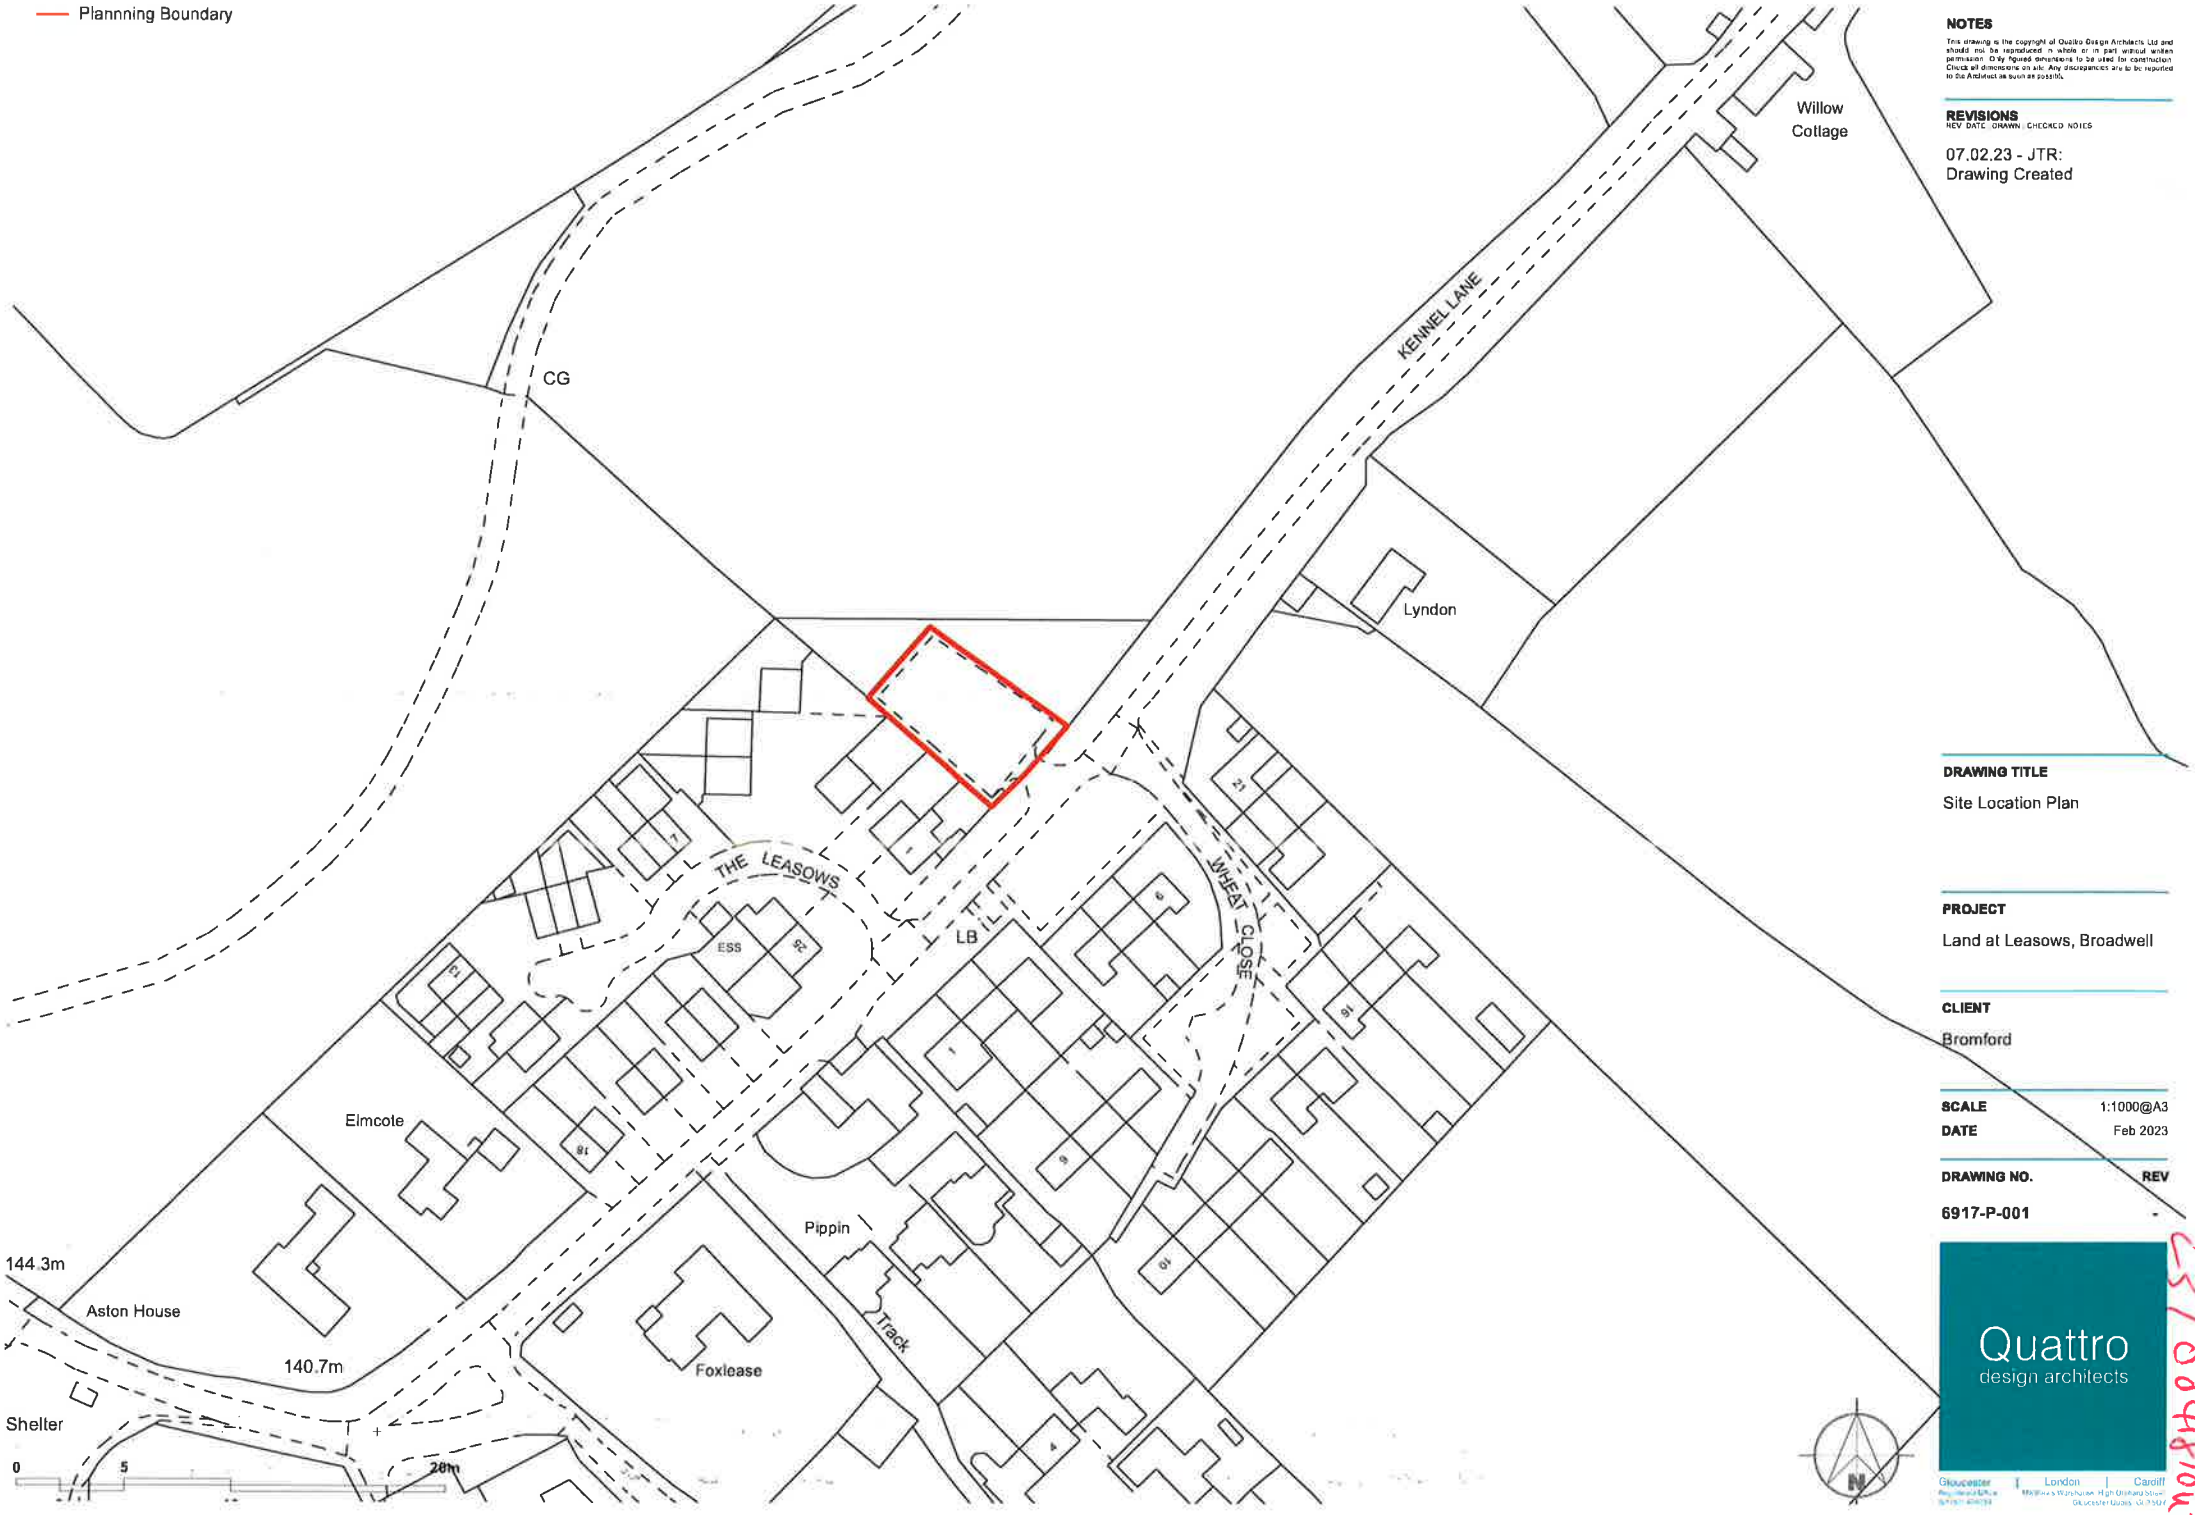

NOTES

This drawing is the copyright of Quattro Design Architects Ltd and should not be reproduced in whole or in part without written permission. Only figured dimensions to be used for construction. Check all dimensions on site. Any discrepancies are to be reported to the Architect as soon as possible.

REVISIONS

REV	DATE	DRAWN	CHECKED	NOTES
	07.02.23	JTR:		Drawing Created

DRAWING TITLE

Site Location Plan

PROJECT

Land at Leasows, Broadwell

CLIENT

Bromford

SCALE	1:1000@A3
DATE	Feb 2023
DRAWING NO.	**REV**
6917-P-001	-

Quattro
design architects
Gloucester | London | Cardiff

E31/00484/OUT