Sheet No. RL175-D01 | Rev. PL2

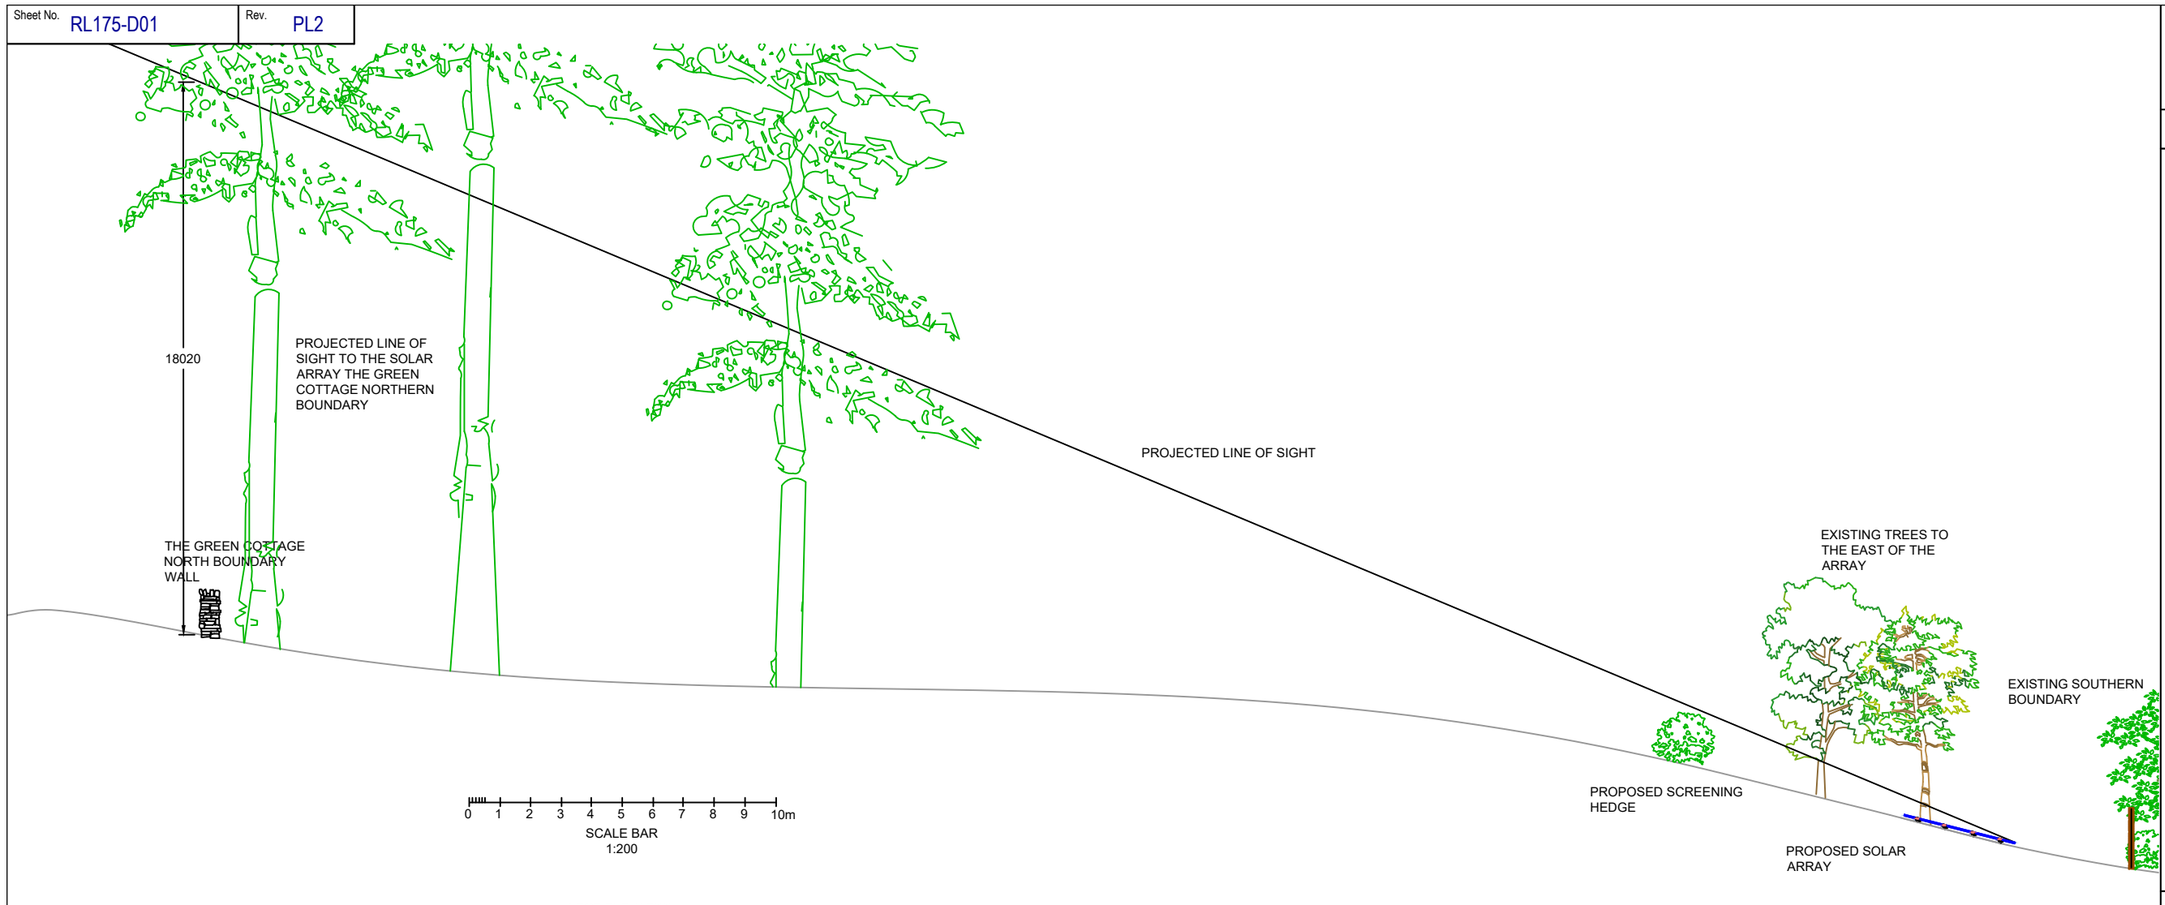

WEST ELEVATION

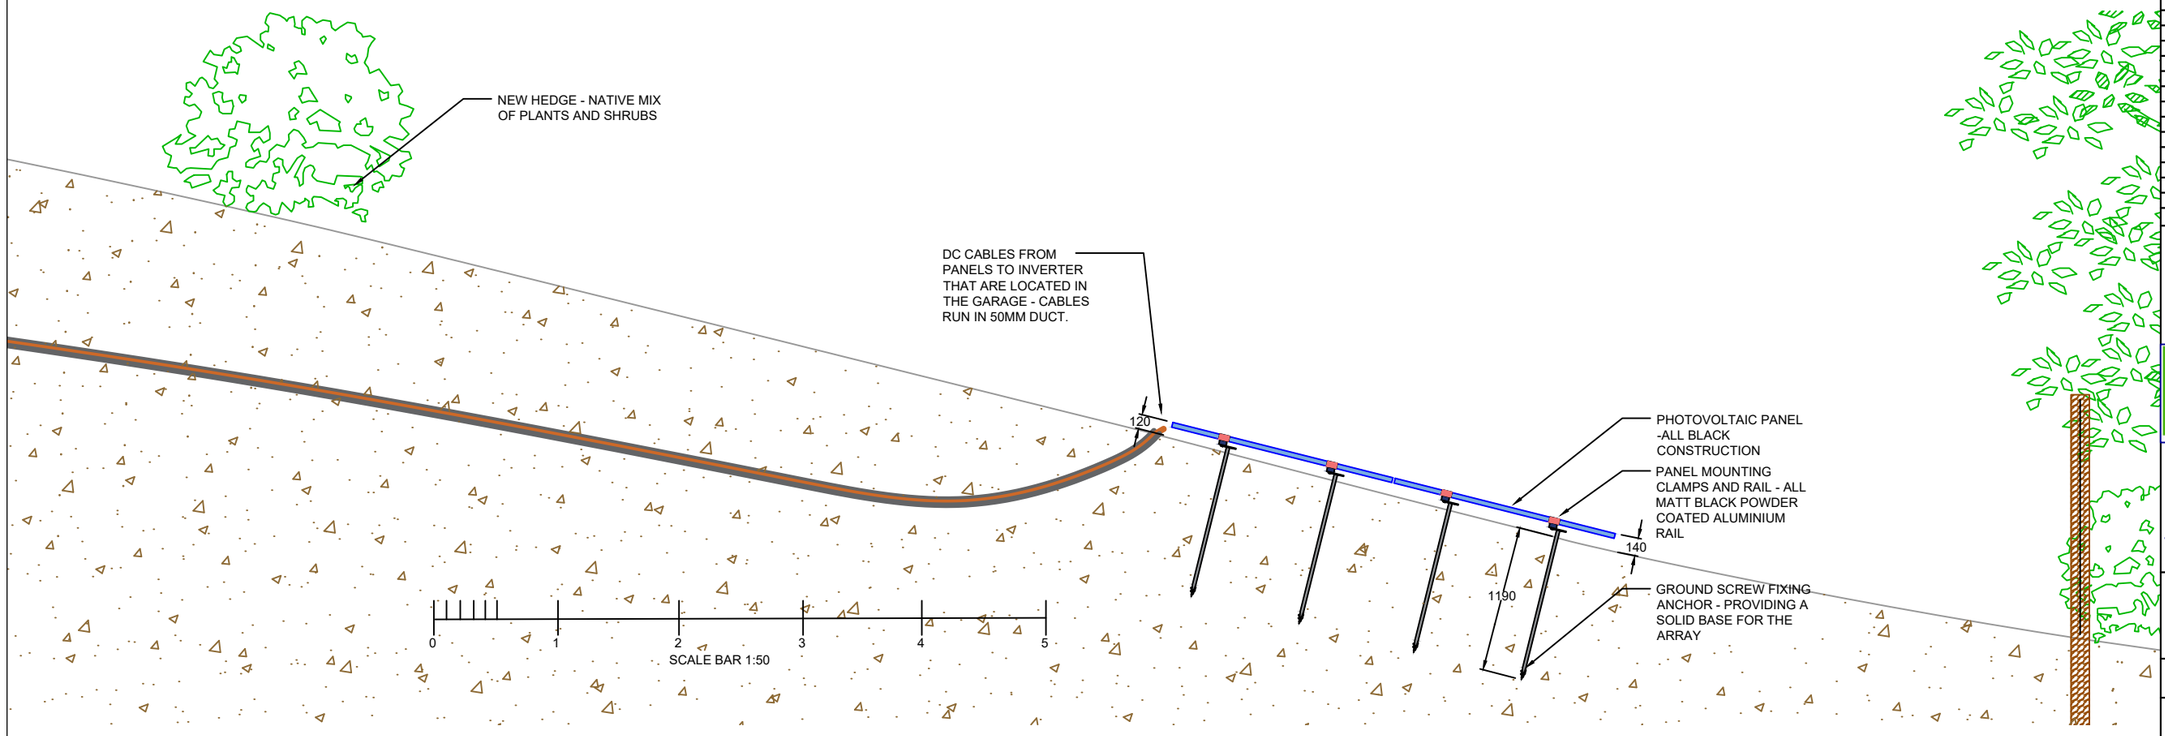

SECTION THROUGH THE PROPOSED ARRAY LOCATION
SCALE 1:50

This drawing is copyright and may not be reproduced or used for any purpose other than that intended without the prior written agreement of REDUCE LIMITED

www.REDUCE-Eng.co.uk

NOTES:

Rev.	Date	Description
PL2	13/05/2023	ARRAY SCALE REDUCED
PL1	30/11/2023	PLANNING ISSUE
P1	29/11/2023	PRELIMINARY ISSUE

Status

PLANNING ISSUE

REDUCE LIMITED

Project

MR & MRS LEE
THE GREEN COTTAGE SOLAR AND ASHP

Title

INSTALLATION DETAILS
ELEVATIONS AND SECTIONS

Project No.	Drawn	Date
RL175-D01	GWT	13/05/2024
Scale	Drawing File	Checked
N.T.S.		ENG
Sheet No. RL175-D01		Rev. PL2