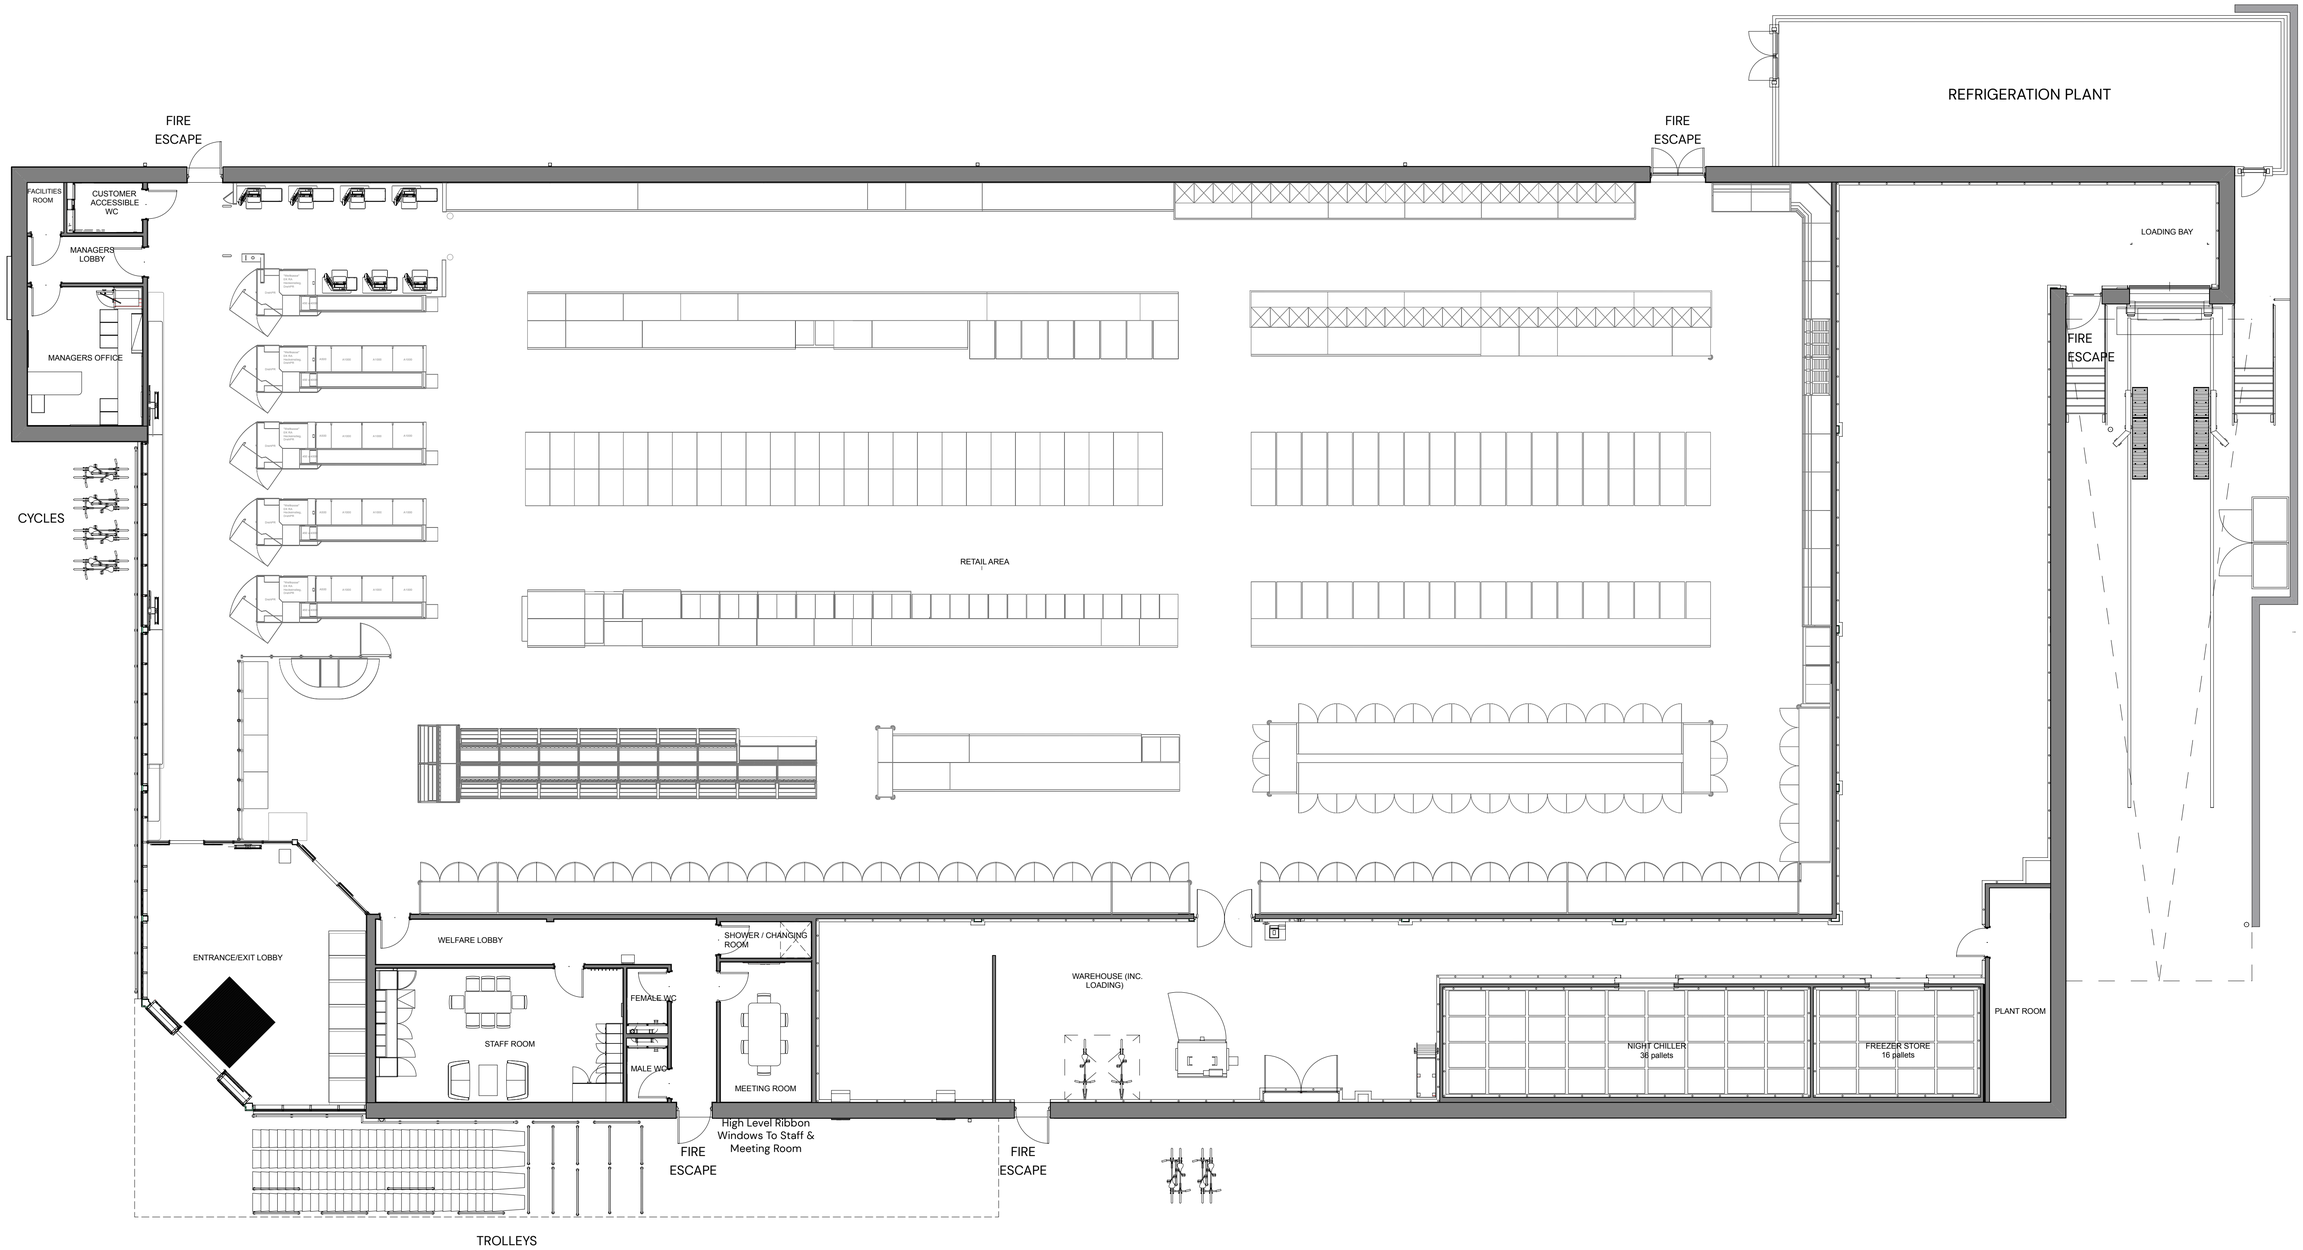

PROPOSED FLOOR PLAN

Proposed Store GEA	-	2,008m²
Proposed Store GIA	-	1,912m²

REFER TO DRG 250164-1300 FOR PROPOSED SITE PLAN

0 10 15 20 25 M

Scale 1:100 at A1

Rev	Date	By	Ap	Note
P04	26/05/2026	EA	JS	Cycle parking amendments.
P03	15/04/2026	JS	MS	External cycle hoops relocated. Additional internal fixtures and fittings shown.
P02	10/02/2026	JS	MS	Staff shower room added. Meeting room reduced in size.
P01	22/08/2025	EA	JS	Preliminary Issue.

Kendall Kingscott
Glentworth Court, Lime Kiln Close,
Stoke Gifford, Bristol, BS34 8SR
+44 (0)117 931 2062
www.kendallkingscott.co.uk

Project
Bourton Industrial Park, Bourton Link, Bourton-on-the-Water

Client
The Hinton Group

Date: 25/07/2025
Purpose/Status: PLANNING
Scale: 1:100
Drawn: EA
Checked: MS
Paper Size: ISO A1
Filename: 250164 Bourton-on-the-Water_Planning.vwx

Drawing Title
Proposed Floor Plan - Aldi Foodstore

Project Number/Drawing Number
250164-1350
Check all dimensions and levels on site

Revision
P04

© Copyright
Only to be used on the site for which designed. The electronic transmission of designs/information contained in this drawing is carried out entirely at the User's risk and Kendall Kingscott Ltd. will have no liability for any errors or inaccuracies arising therefrom. The production of amended or updated information from the said designs/information by the User is entirely the responsibility of the User and Kendall Kingscott Ltd. shall have no responsibility in respect thereof whatsoever.