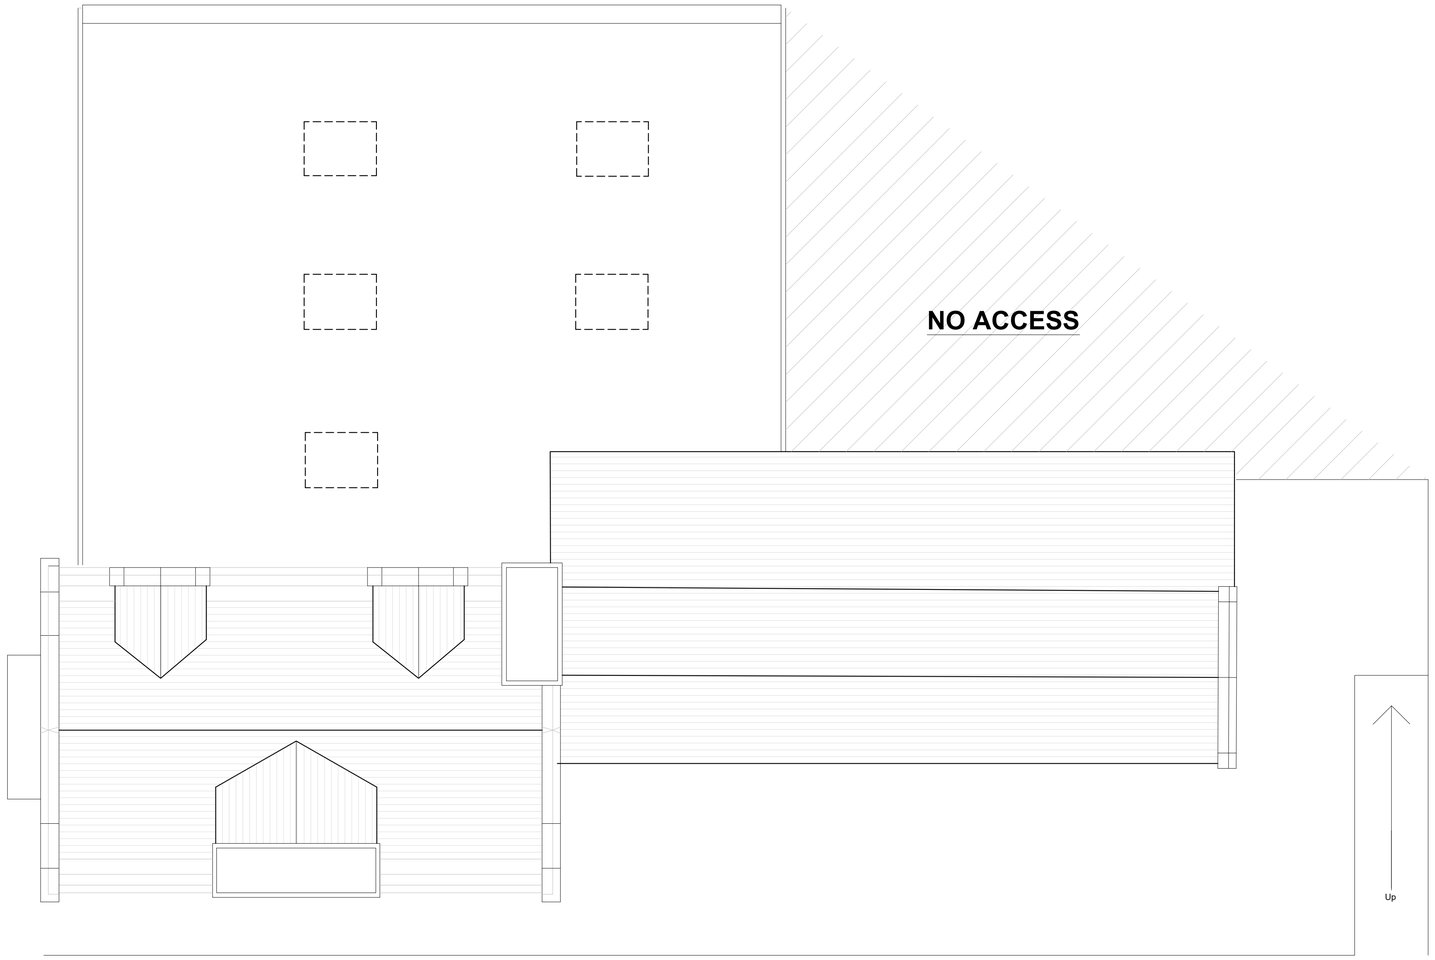

Roof Plan
Scale 1:50

NOTES:
1. Figured dimensions to be taken in preference to scaled dimensions.
2. Large scaled drawings to be taken in preference to small scale.
3. Critical dimensions to be taken from site.
4. If in doubt, the contractor must ask for clarification.
5. These drawings and designs are the copyright of James Slater & Co. and may not be reproduced or used without permission.

Rev.ID	Rev.date	Rev.by	Comment

CLIENT:
Cotswold District Council

TITLE:
Existing Roof Plan

STAGE:
Listed Building Consent

SITE:
The Old Railway
Cirencester
Gloucestershire
GL1 1QW

JAMES SLATER & CO
SURVEYING & ARCHITECTURE

19 Dyer Street
Cirencester
Gloucestershire
GL7 2PP
Tel: 01285 650686
Fax: 01285 644212

RICS

www.jamesslater.co.uk

SCALES:
as stated @ A1

DATE:	DRAWN:	CHECKED:
December 2021	MG	*

DRAWING NUMBER:	REV:
21-418-205	*