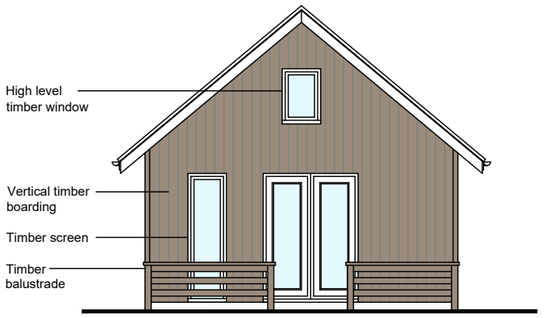

Front Elevation

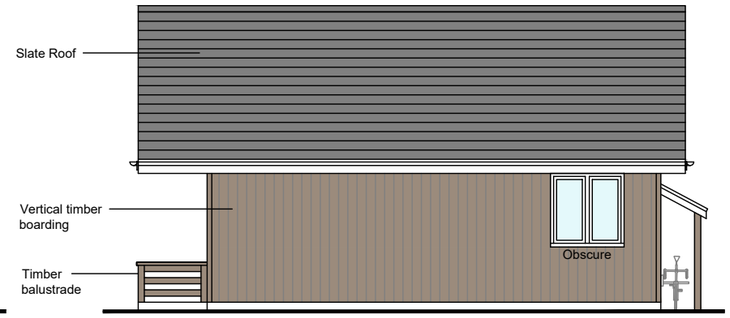

Side Elevation

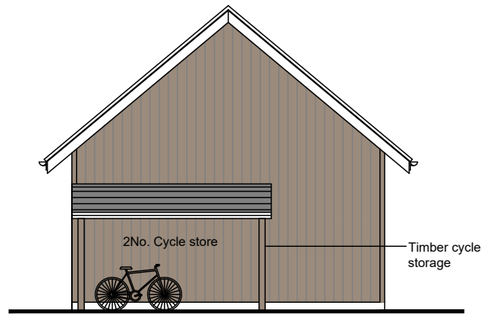

Rear Elevation

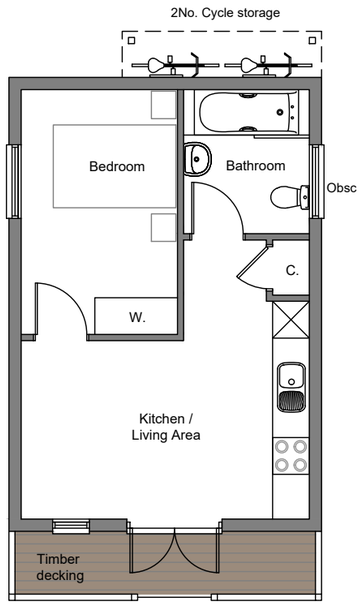

Floor Plan

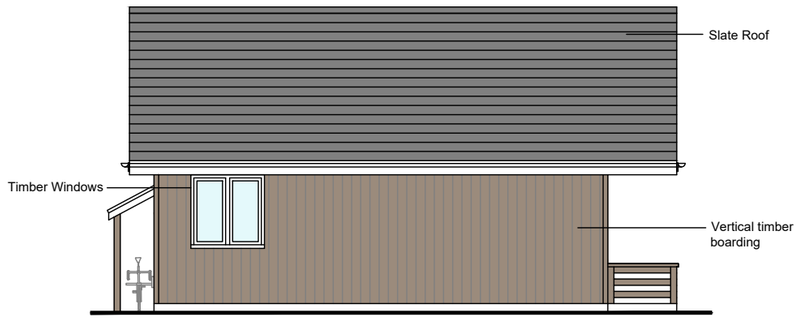

Side Elevation

Area:
32.9m2

Rev	Date	Description
A	17.03.2022	Amended for comment.

SCALE 1:100

0 1m 2m 3m 4m 5m

- All drawings are copyright
- Report all discrepancies to project administrator
- Do not scale drawing for construction purposes
- All dimensions to be checked on site

Project Title
Oakleaze,
South Cerney,
Siddington, GL7 6HT

Client
-

Ian Sullivan Architecture Ltd
101 Victoria Road, Swindon, Wiltshire SN1 3BD.
Tel/Fax 01793 612663 - E-mail:- info@iansullivanarchitecture.co.uk

Drawing Title
PROPOSED HOLIDAY LODGES 2 & 4

Job No	Drawing No	Rev
2872	126	A

Scale	Drawn	Chkd	Date
1 : 100 @ A3	MT	ISA	Jan' 2022