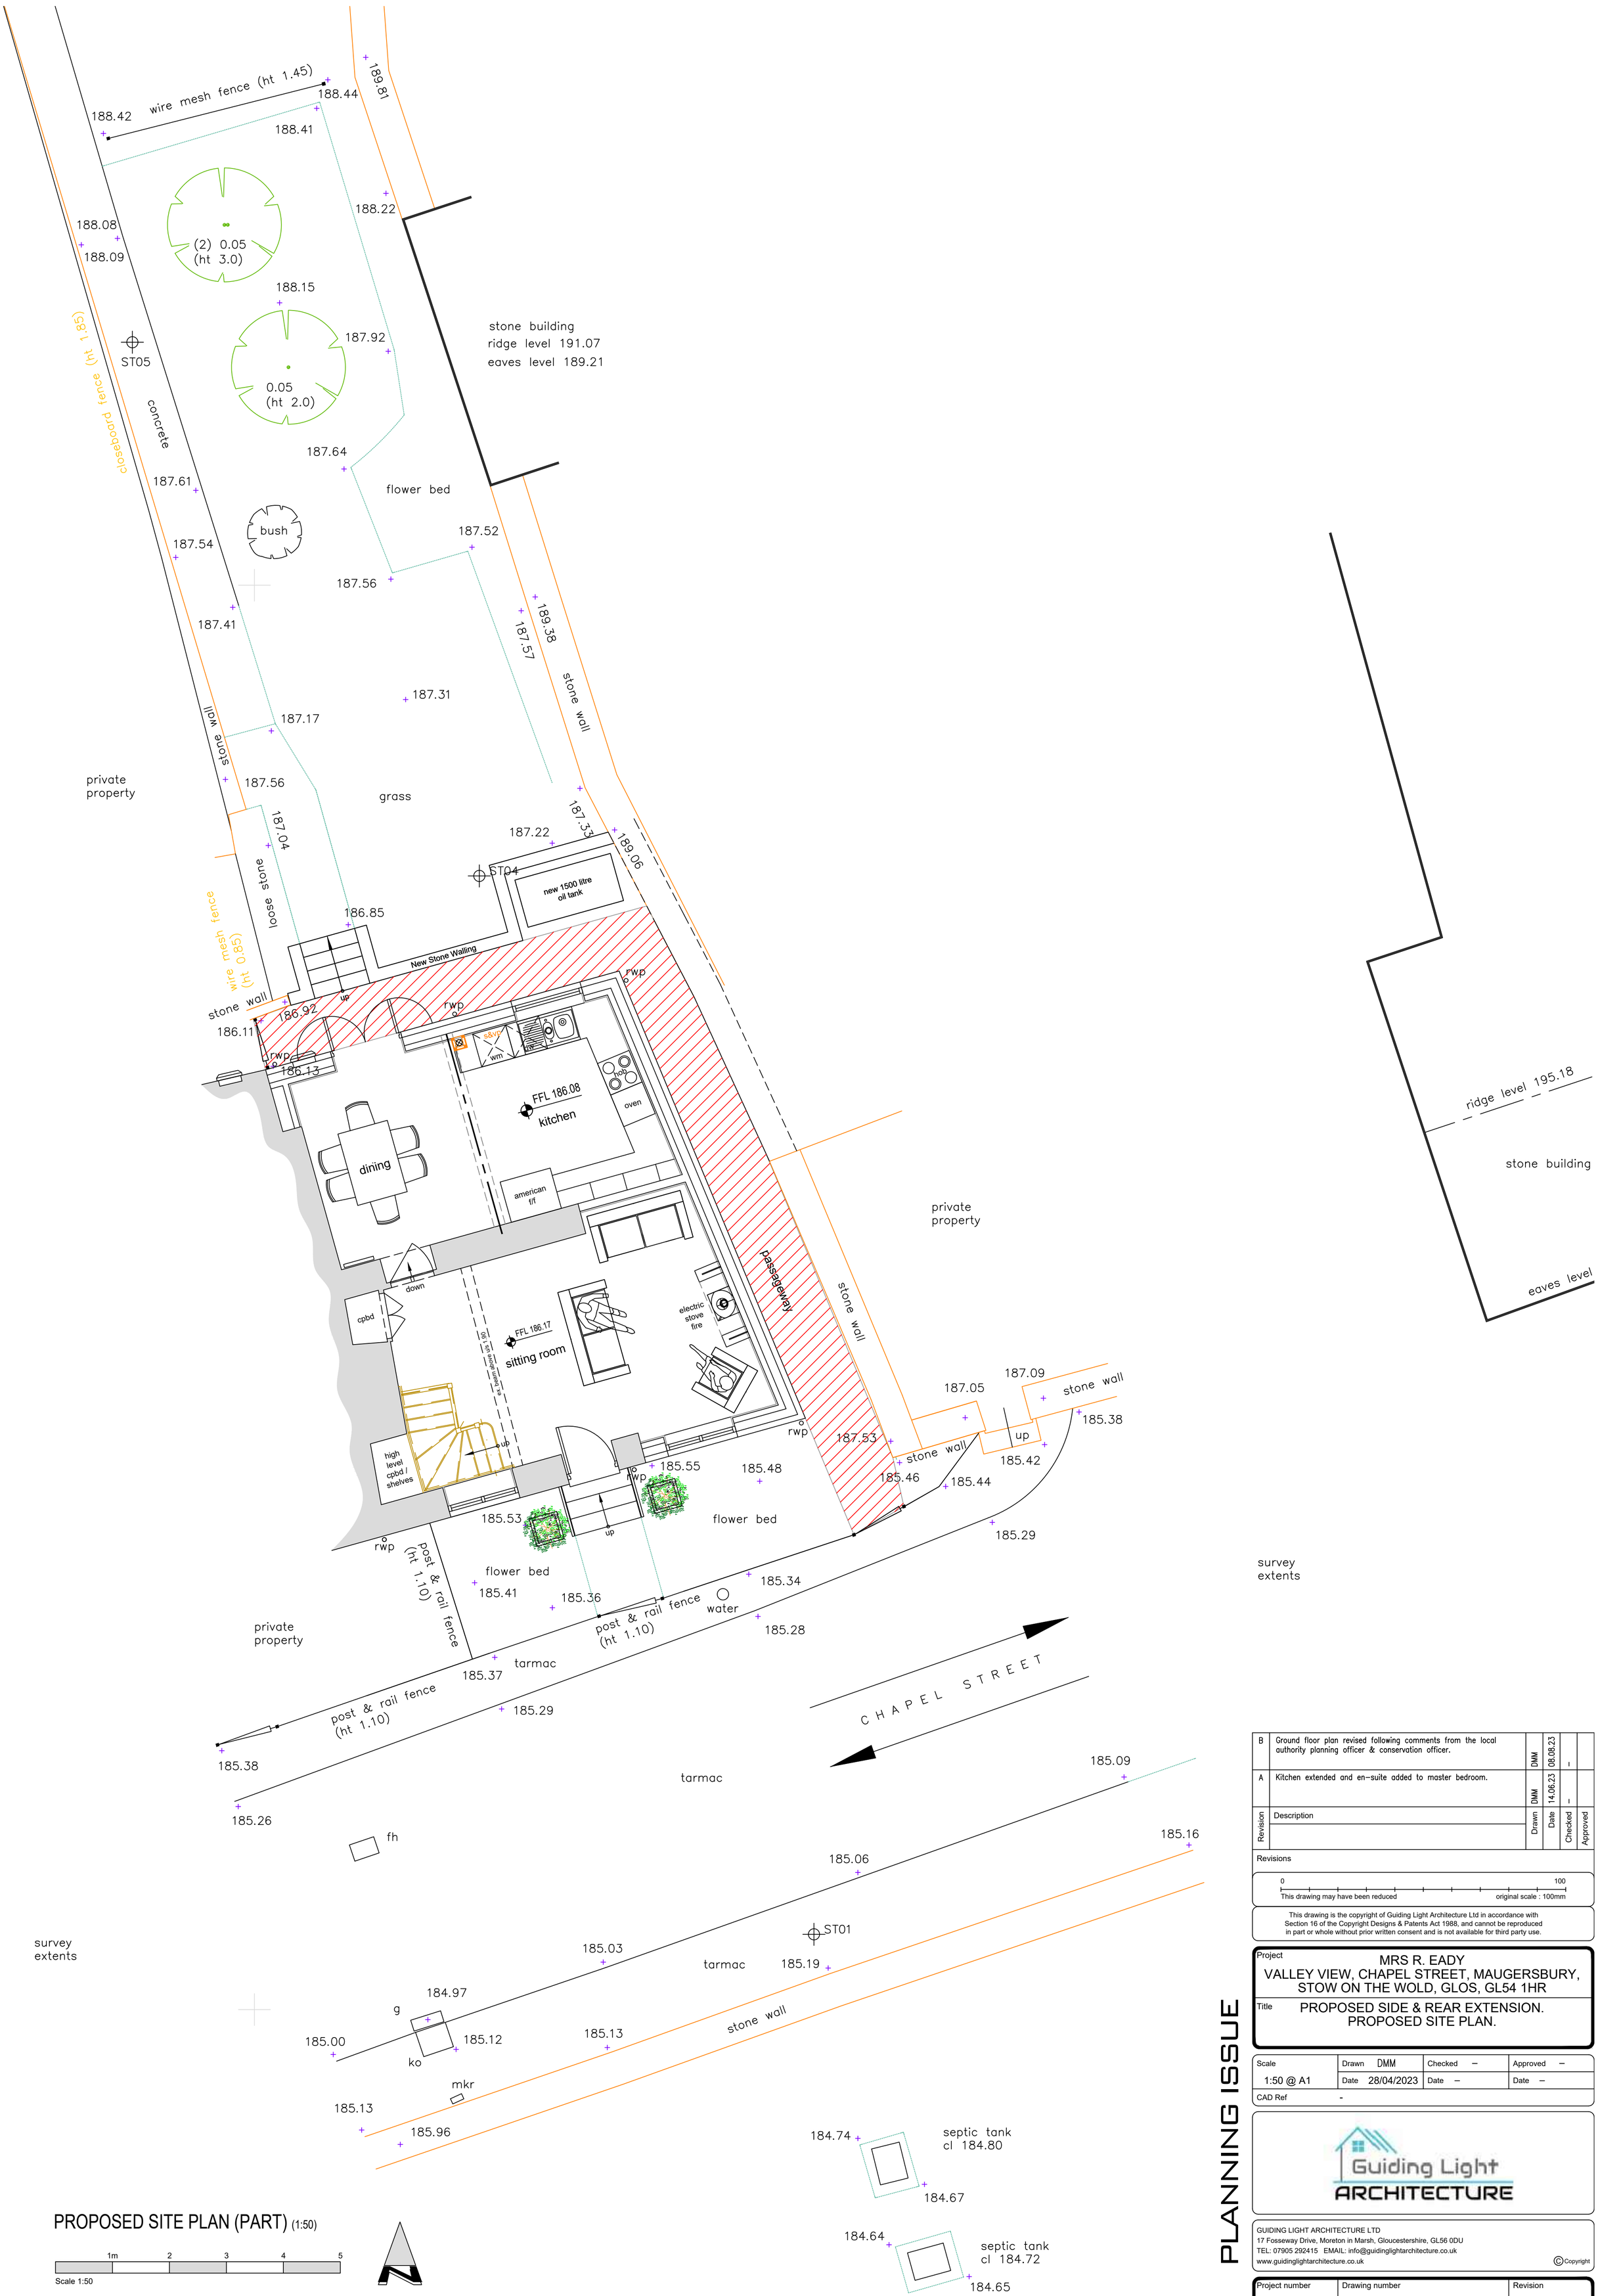

PROPOSED SITE PLAN (PART) (1:50)

1m 2 3 4 5

Scale 1:50

PLANNING ISSUE

Revision	Description	Drawn	Date	Checked	Approved
B	Ground floor plan revised following comments from the local authority planning officer & conservation officer.	DMM	08.08.23	–	
A	Kitchen extended and en-suite added to master bedroom.	DMM	14.06.23	–	

Revisions

0 100

This drawing may have been reduced — original scale : 100mm

This drawing is the copyright of Guiding Light Architecture Ltd in accordance with Section 16 of the Copyright Designs & Patents Act 1988, and cannot be reproduced in part or whole without prior written consent and is not available for third party use.

Project
MRS R. EADY
VALLEY VIEW, CHAPEL STREET, MAUGERSBURY, STOW ON THE WOLD, GLOS, GL54 1HR

Title
PROPOSED SIDE & REAR EXTENSION.
PROPOSED SITE PLAN.

Scale	Drawn	Checked	Approved
1:50 @ A1	DMM	–	–
	Date 28/04/2023	Date –	Date –
CAD Ref	-		

Guiding Light ARCHITECTURE

GUIDING LIGHT ARCHITECTURE LTD
17 Fosseway Drive, Moreton in Marsh, Gloucestershire, GL56 0DU
TEL: 07905 292415 EMAIL: info@guidinglightarchitecture.co.uk
www.guidinglightarchitecture.co.uk

©Copyright

Project number	Drawing number	Revision
2303-129	2303-129-06	B